



1 FRONT

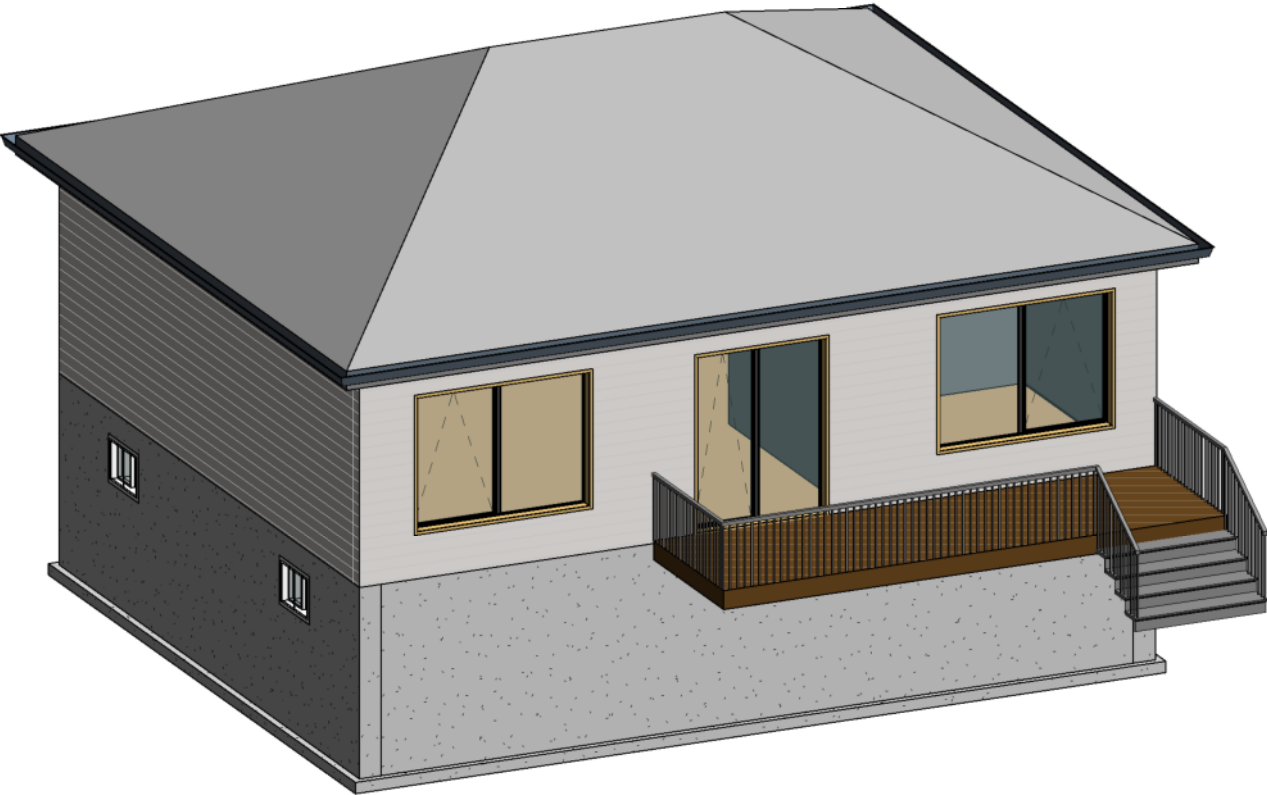


2 REAR

No.	DATE	ISSUED FOR	APVD
REVISIONS			
DESIGNER:			
CONTRACTOR:			
PROJECT NAME:			
PROJECT ADDRESS:			
SHEET NAME: COVER			
DATE:		PROJECT No.:	
SCALE:			
DESIGNER:		SHEET No: A100	
CHECKER:			

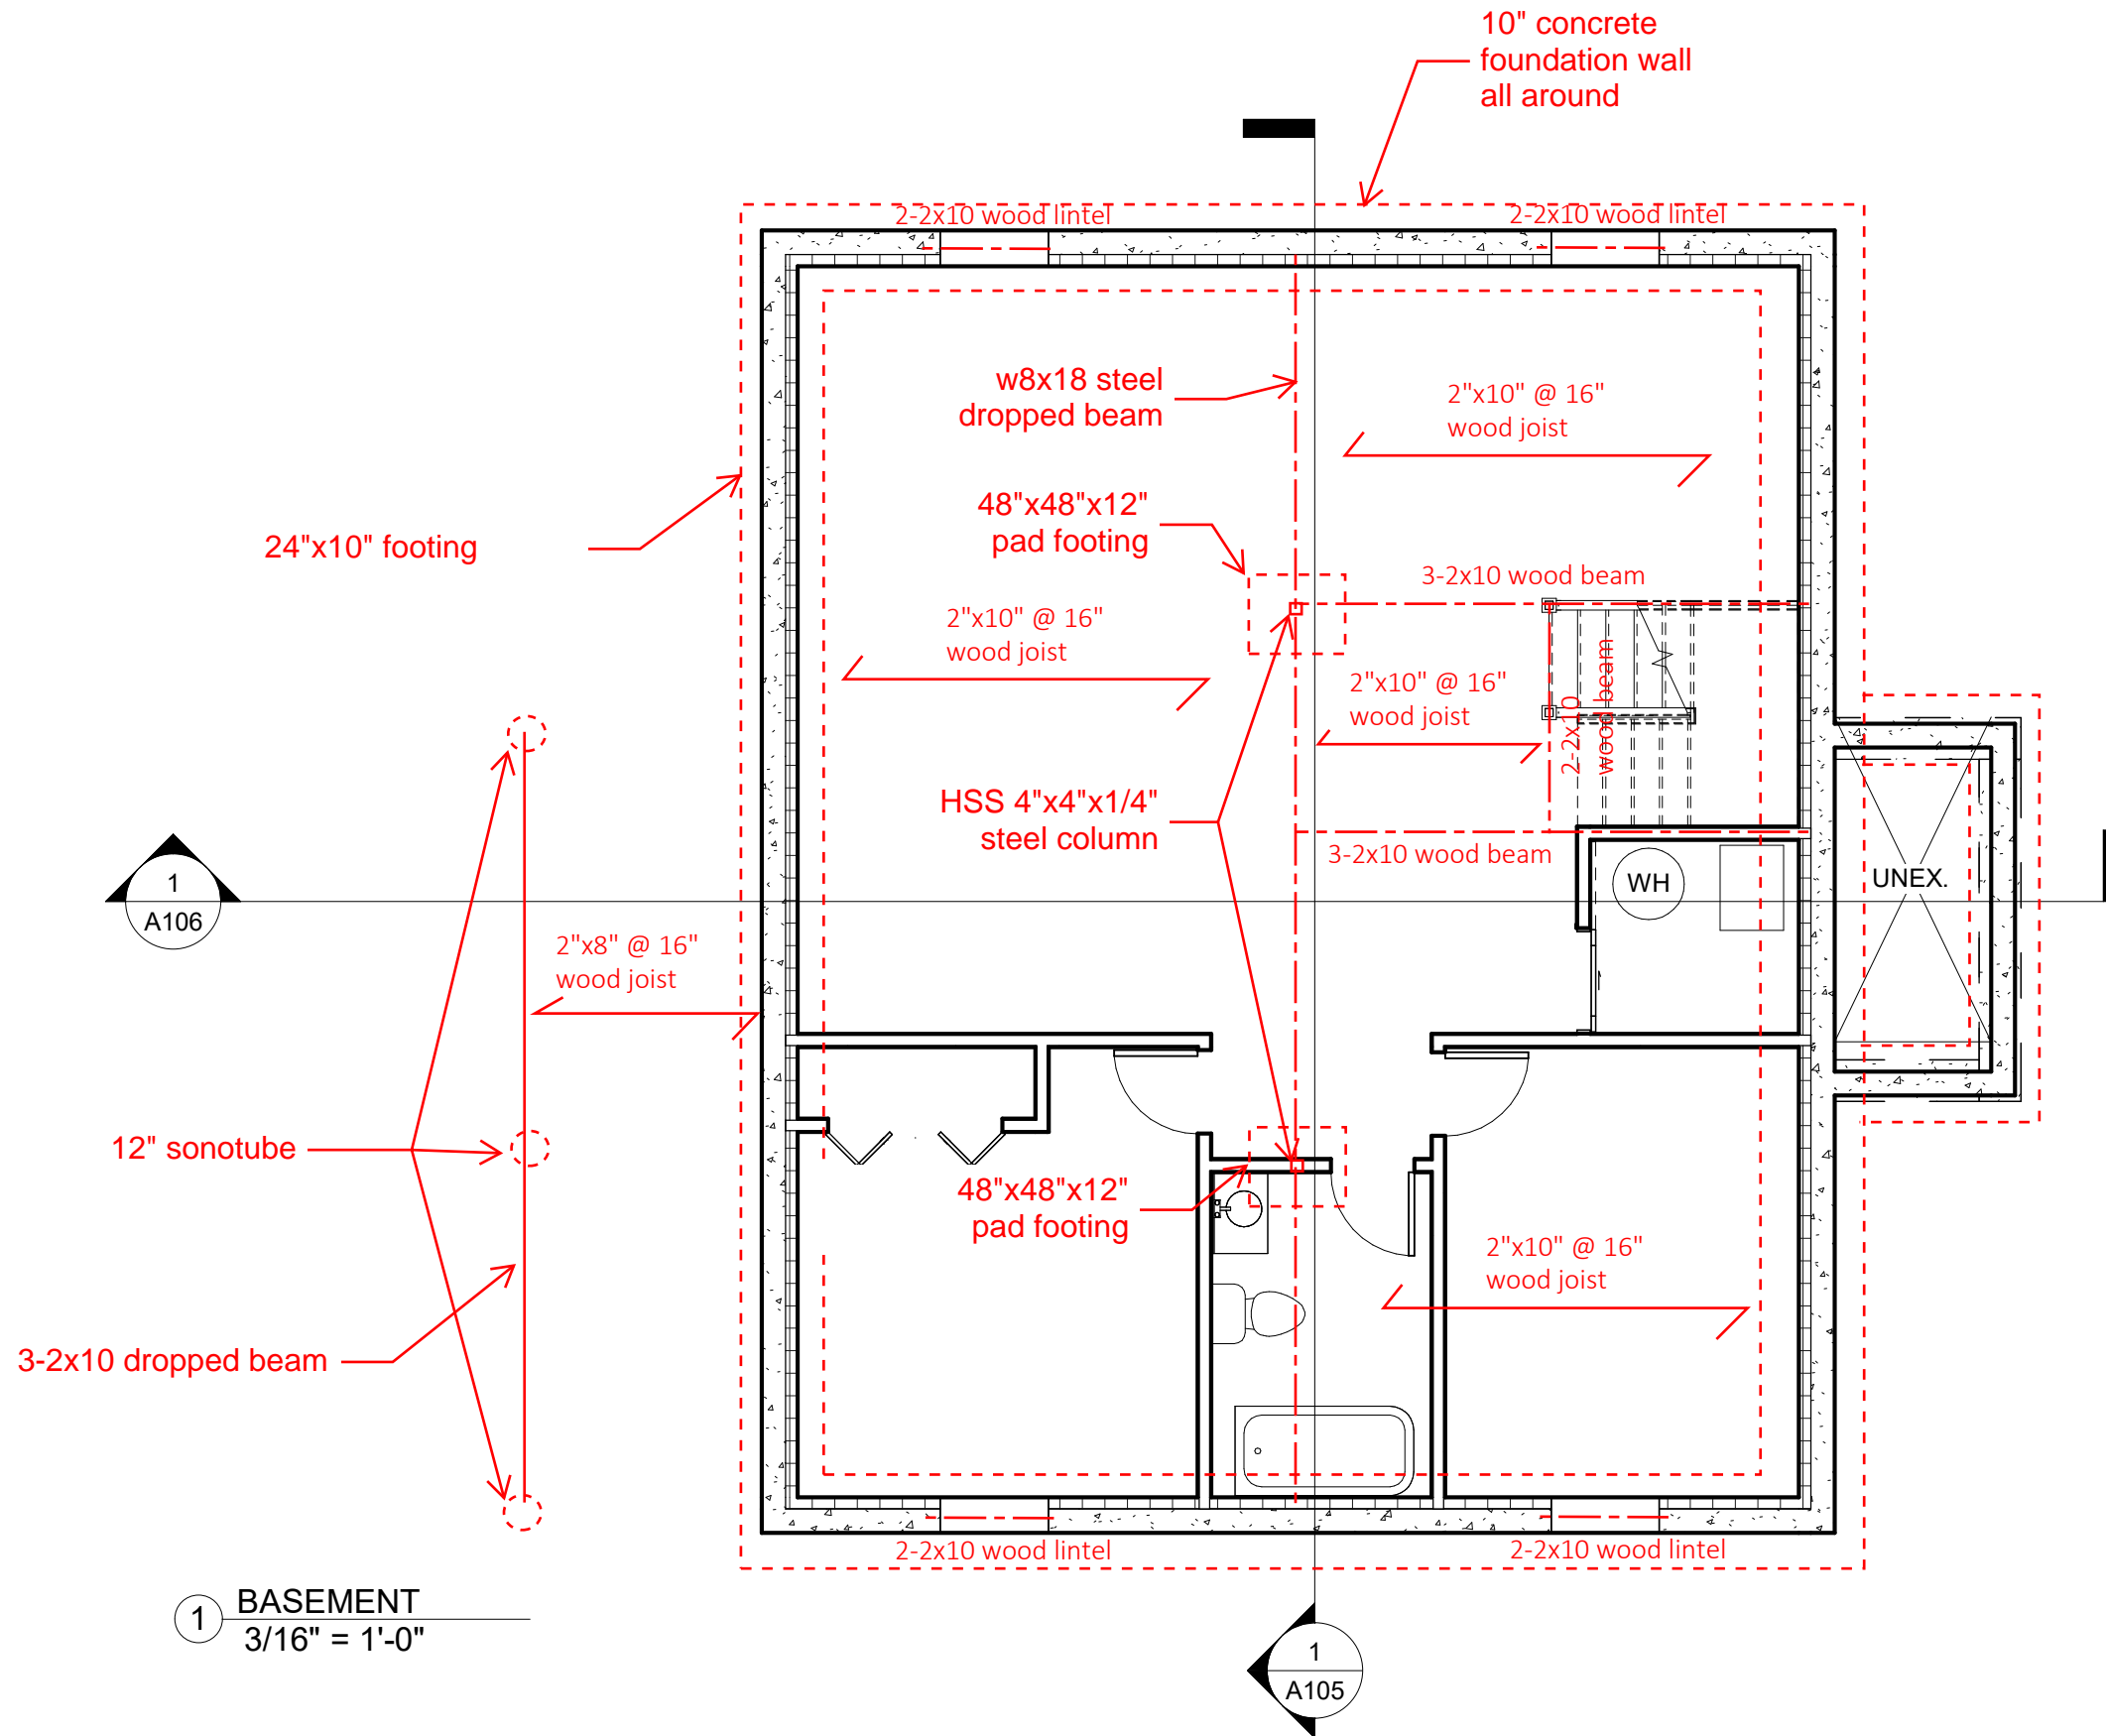



1 BASEMENT  
3/16" = 1'-0"

No.	DATE	ISSUED FOR	APVD
REVISIONS			
DESIGNER:			
CONTRACTOR:			
PROJECT NAME:			
PROJECT ADDRESS:			
SHEET NAME: Basement			
DATE:		PROJECT No.:	
SCALE: 3/16" = 1'-0"		SHEET No:	
DESIGNER:		A101	
CHECKER:			

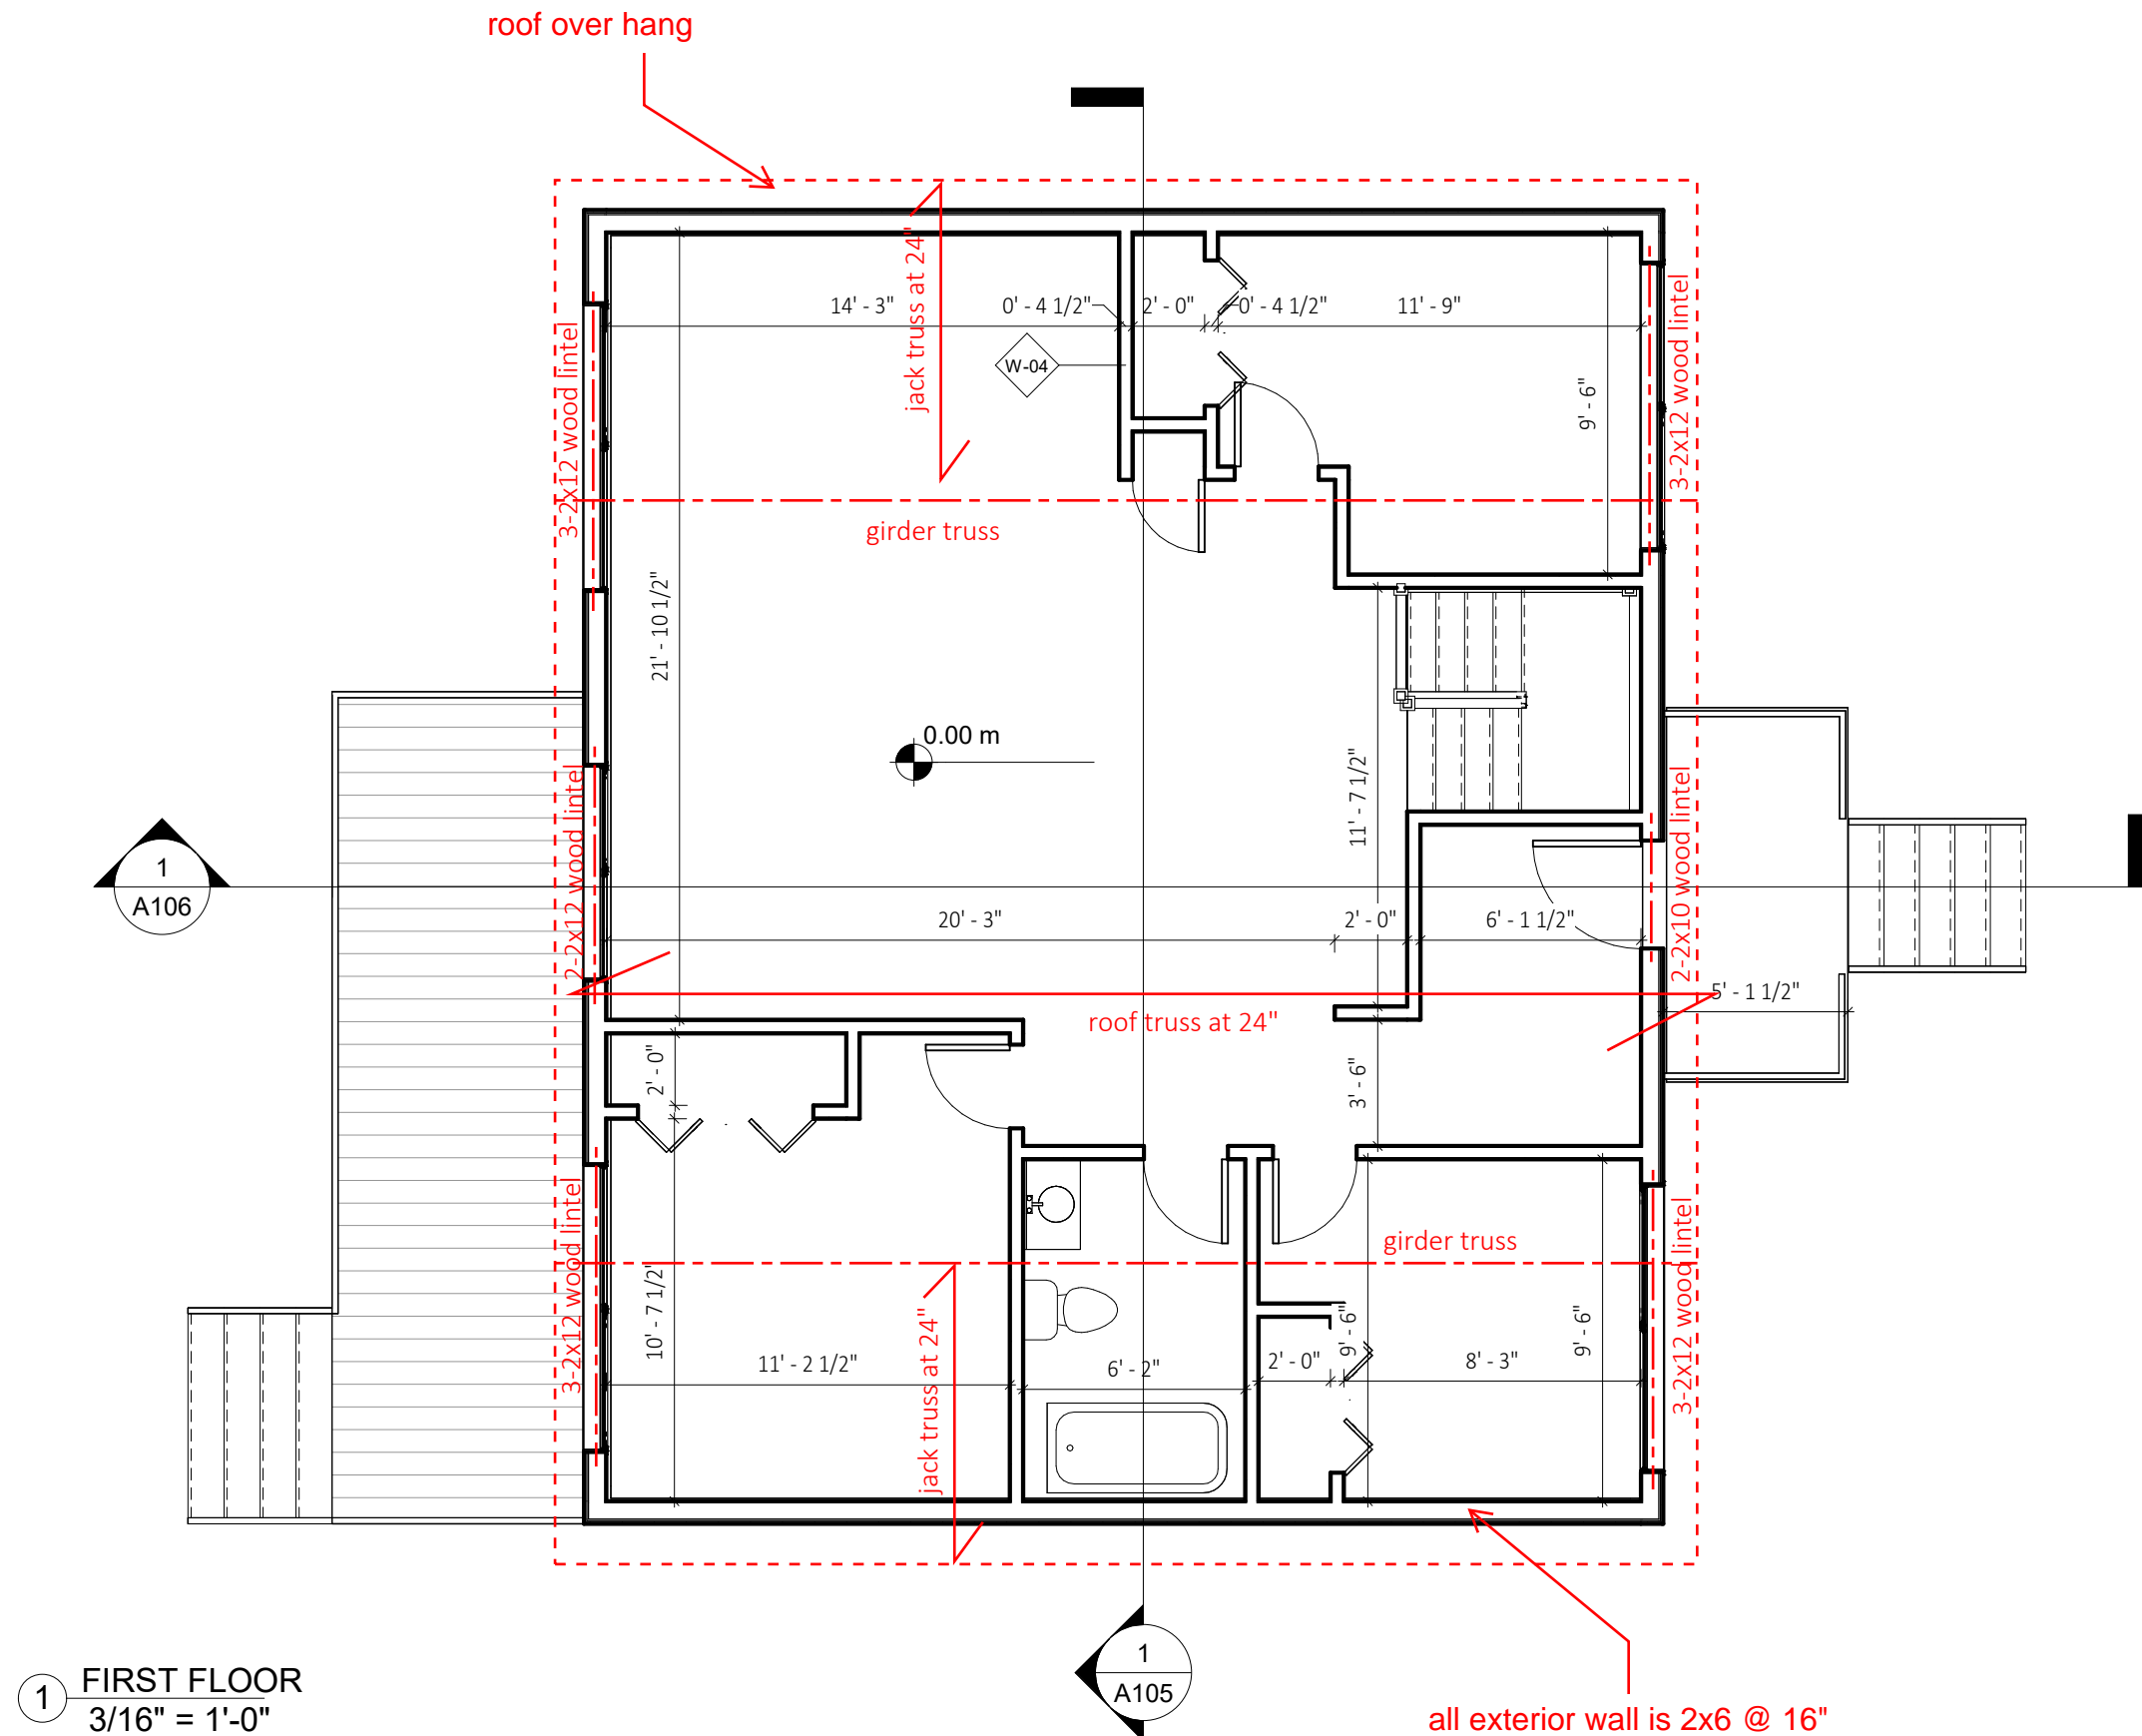

1 FIRST FLOOR  
3/16" = 1'-0"

No.	DATE	ISSUED FOR	APVD
REVISIONS			
DESIGNER:			
CONTRACTOR:			
PROJECT NAME:			
PROJECT ADDRESS:			
SHEET NAME:			
First Floor			
DATE:		PROJECT No.:	
SCALE: 3/16" = 1'-0"		SHEET No: A102	
DESIGNER:			
CHECKER:			

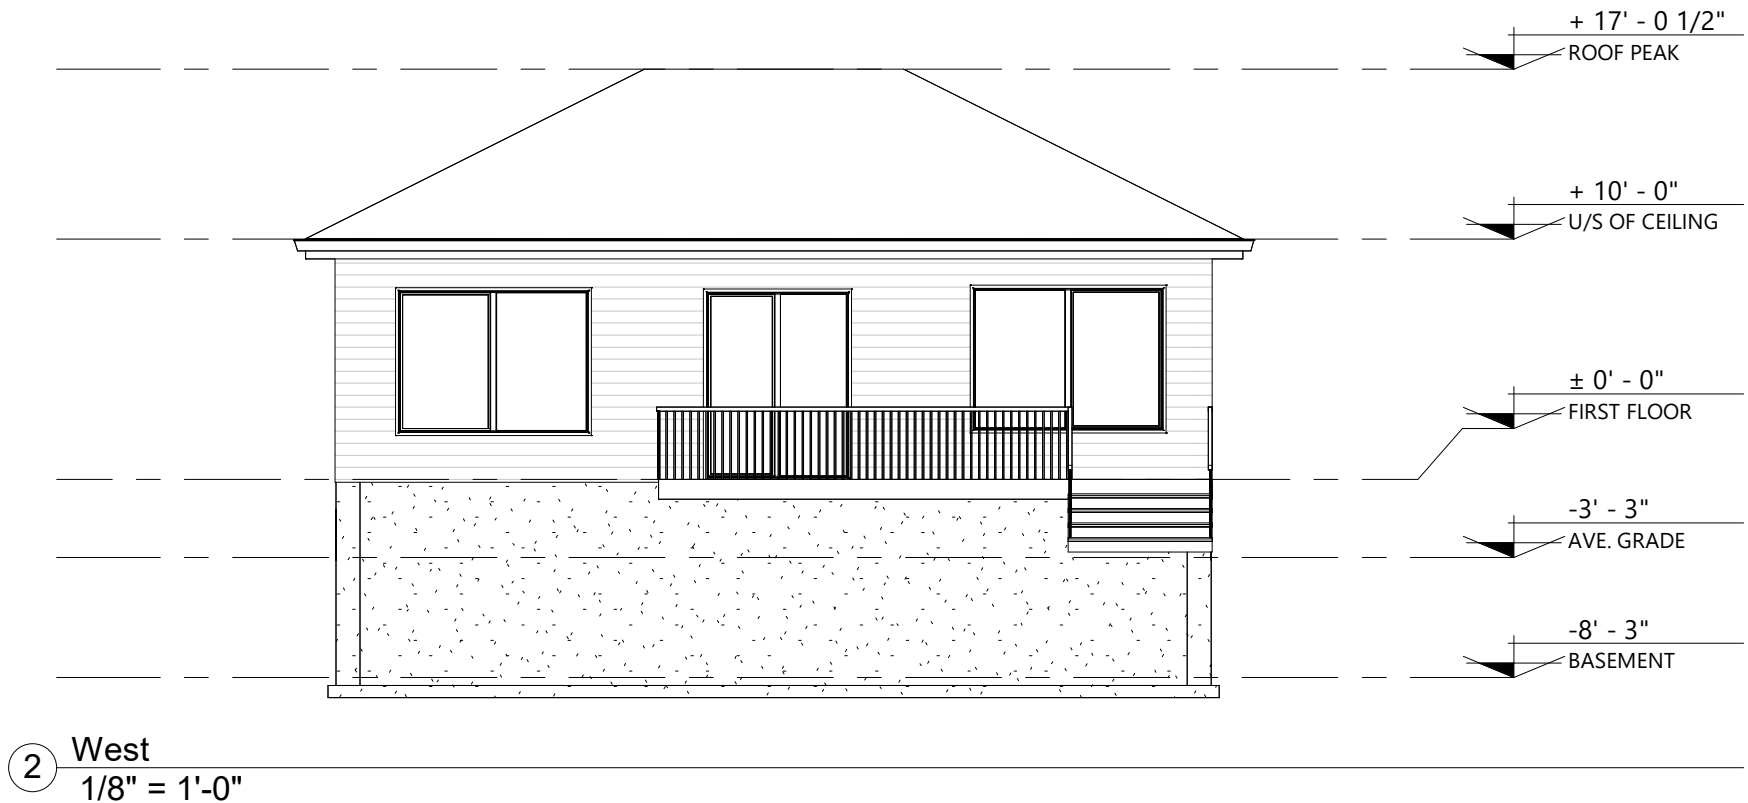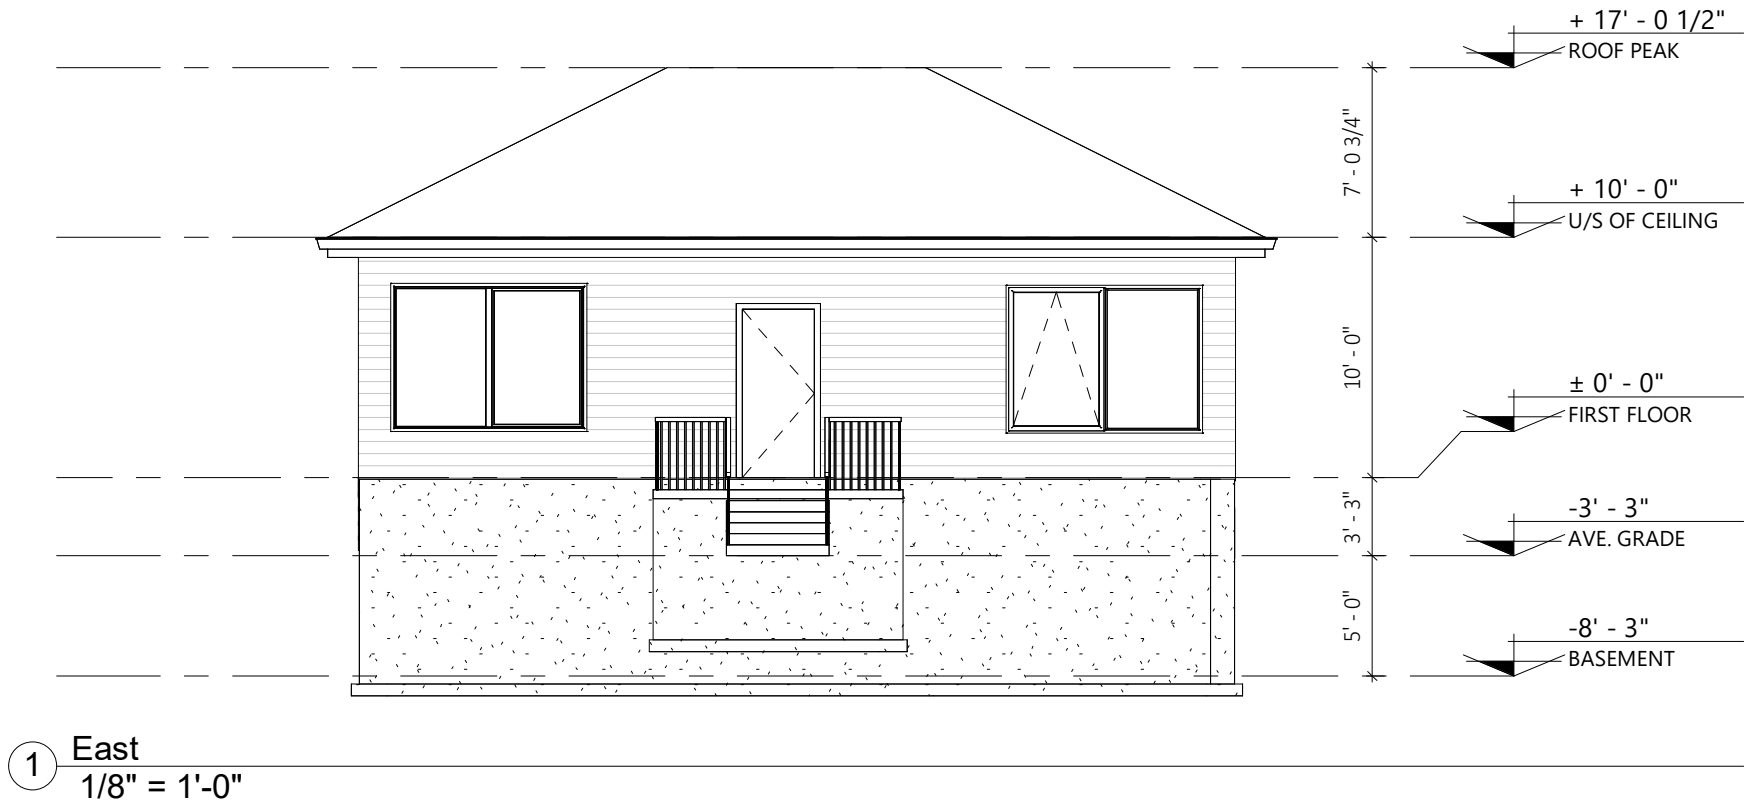


No.	DATE	ISSUED FOR	APVD

REVISIONS			
DESIGNER:			

CONTRACTOR:			
-------------	--	--	--

PROJECT NAME:			
PROJECT ADDRESS:			

SHEET NAME:	
Elevation 1	
DATE:	PROJECT No.:
SCALE: 1/8" = 1'-0"	
DESIGNER:	SHEET No: A103
CHECKER:	

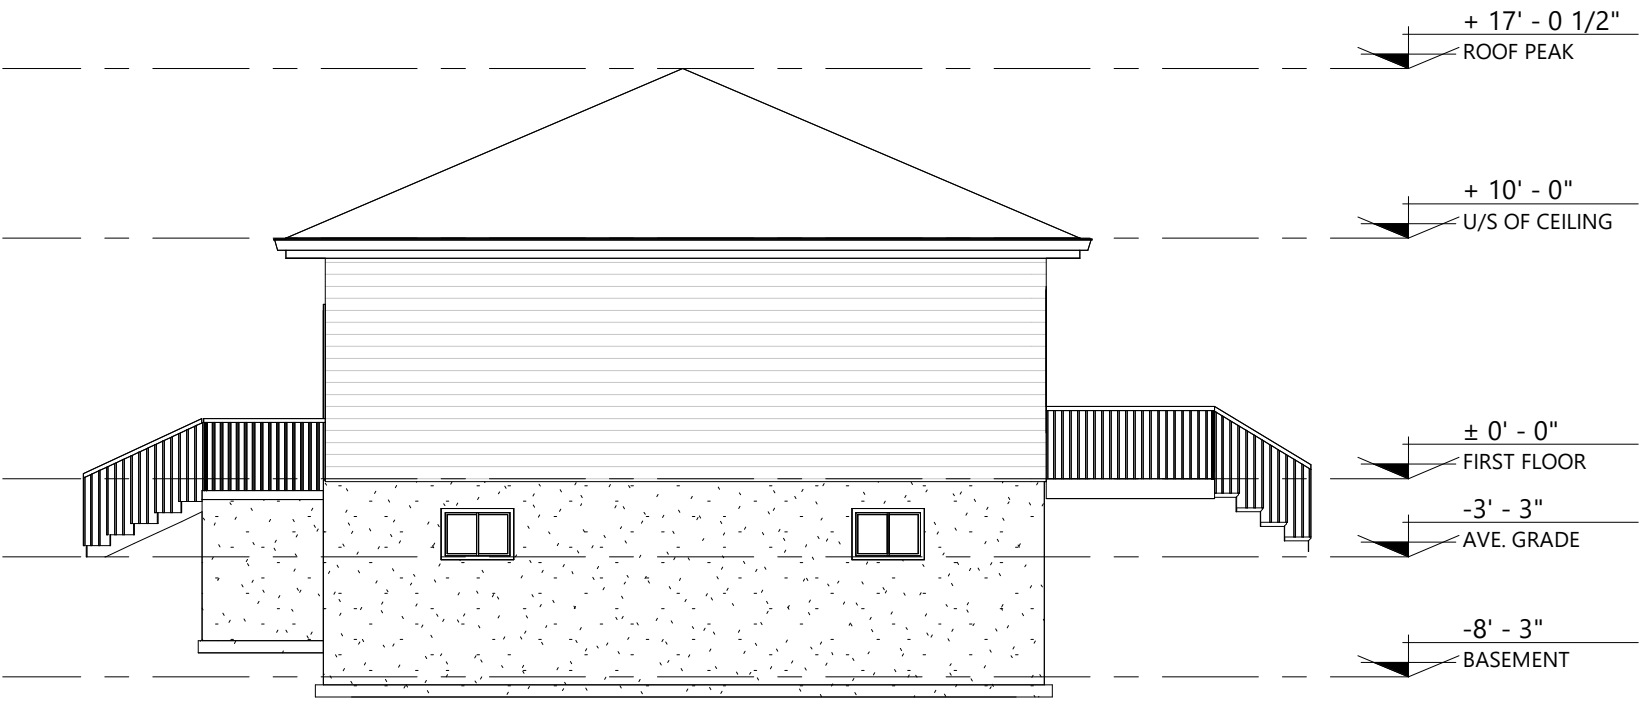


1 North  
1/8" = 1'-0"




2 South  
1/8" = 1'-0"

No.	DATE	ISSUED FOR	APVD
REVISIONS			
DESIGNER:			
CONTRACTOR:			
PROJECT NAME:			
PROJECT ADDRESS:			
SHEET NAME:			
Elevation 2			
DATE:		PROJECT No.:	
SCALE: 1/8" = 1'-0"			
DESIGNER:		SHEET No:	
CHECKER:		A104	

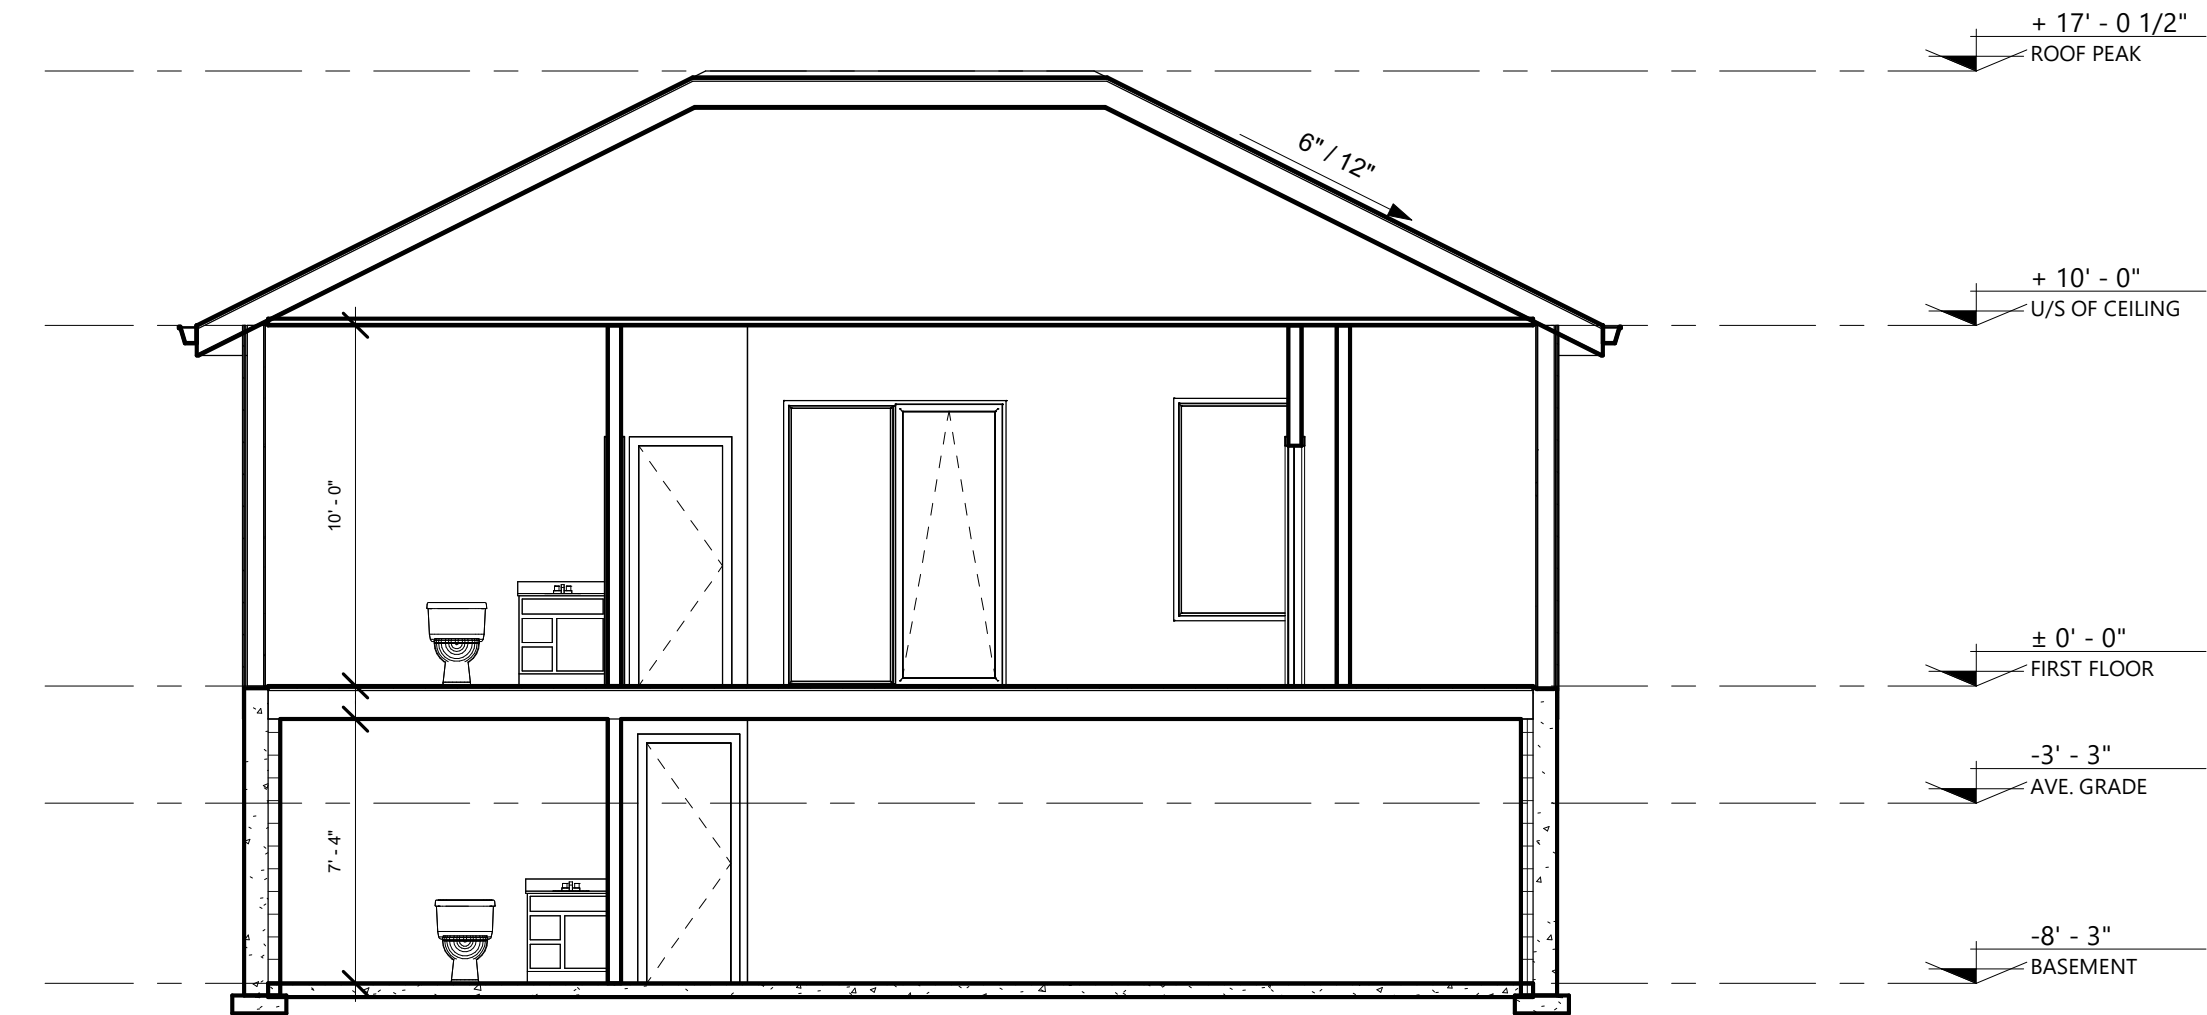

1 A3-001  
3/16" = 1'-0"

No.	DATE	ISSUED FOR	APVD
REVISIONS			
DESIGNER:			
CONTRACTOR:			
PROJECT NAME:			
PROJECT ADDRESS:			
SHEET NAME:			
Section 1			
DATE:		PROJECT No.:	
SCALE: 3/16" = 1'-0"		SHEET No: A105	
DESIGNER:			
CHECKER:			

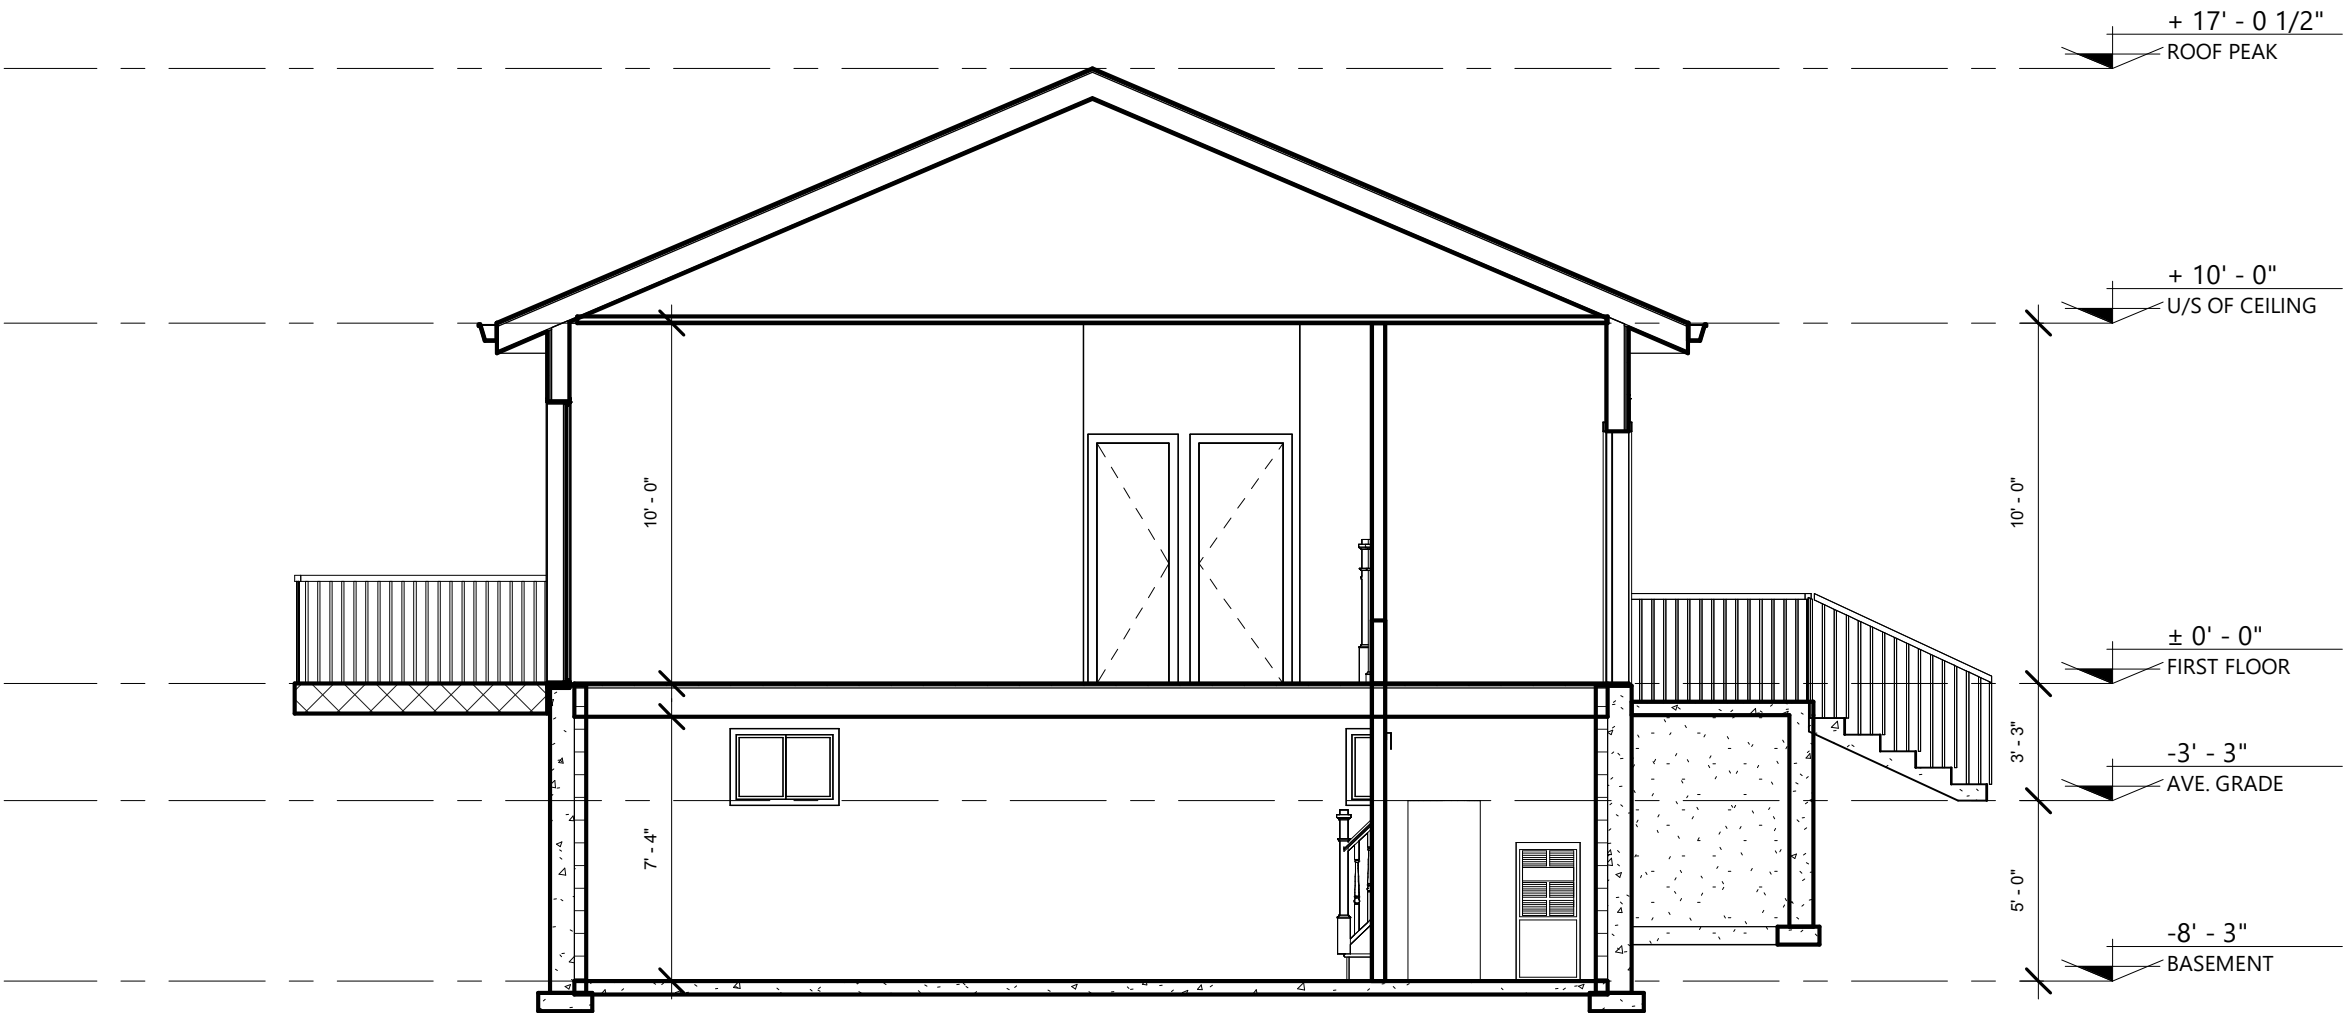

1 A3-002  
3/16" = 1'-0"


No.	DATE	ISSUED FOR	APVD
-----	------	------------	------

REVISIONS

DESIGNER:

CONTRACTOR:

PROJECT NAME:

PROJECT ADDRESS:

SHEET NAME:

Section 2

DATE:	PROJECT No.:
SCALE: 3/16" = 1'-0"	
DESIGNER:	SHEET No: A106
CHECKER:	